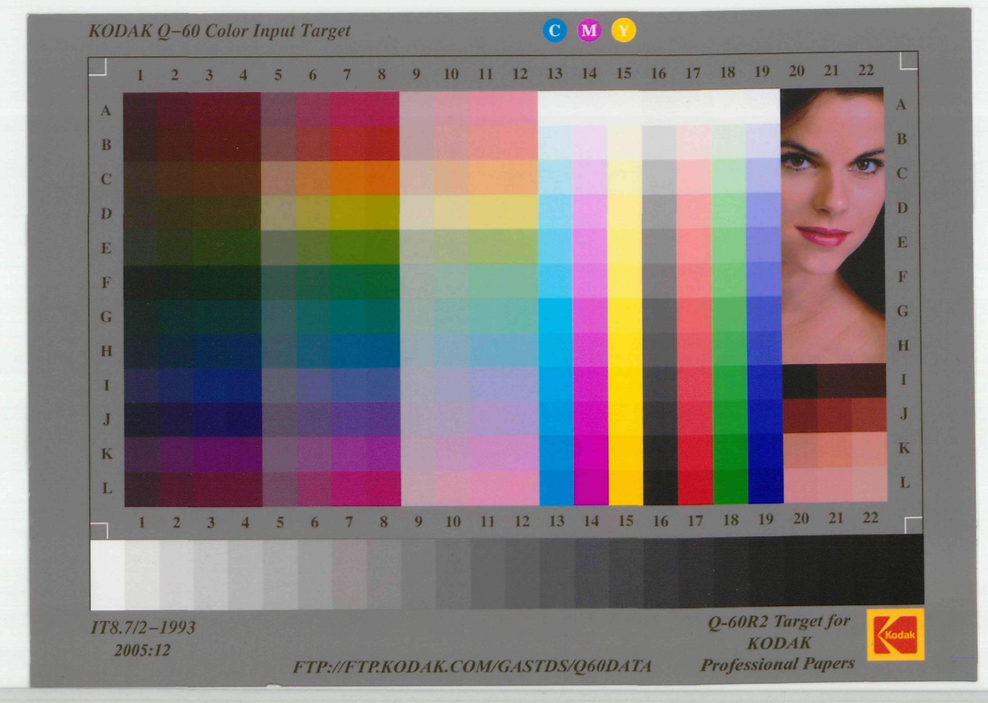

1ST PRECT.

SECTION 9.

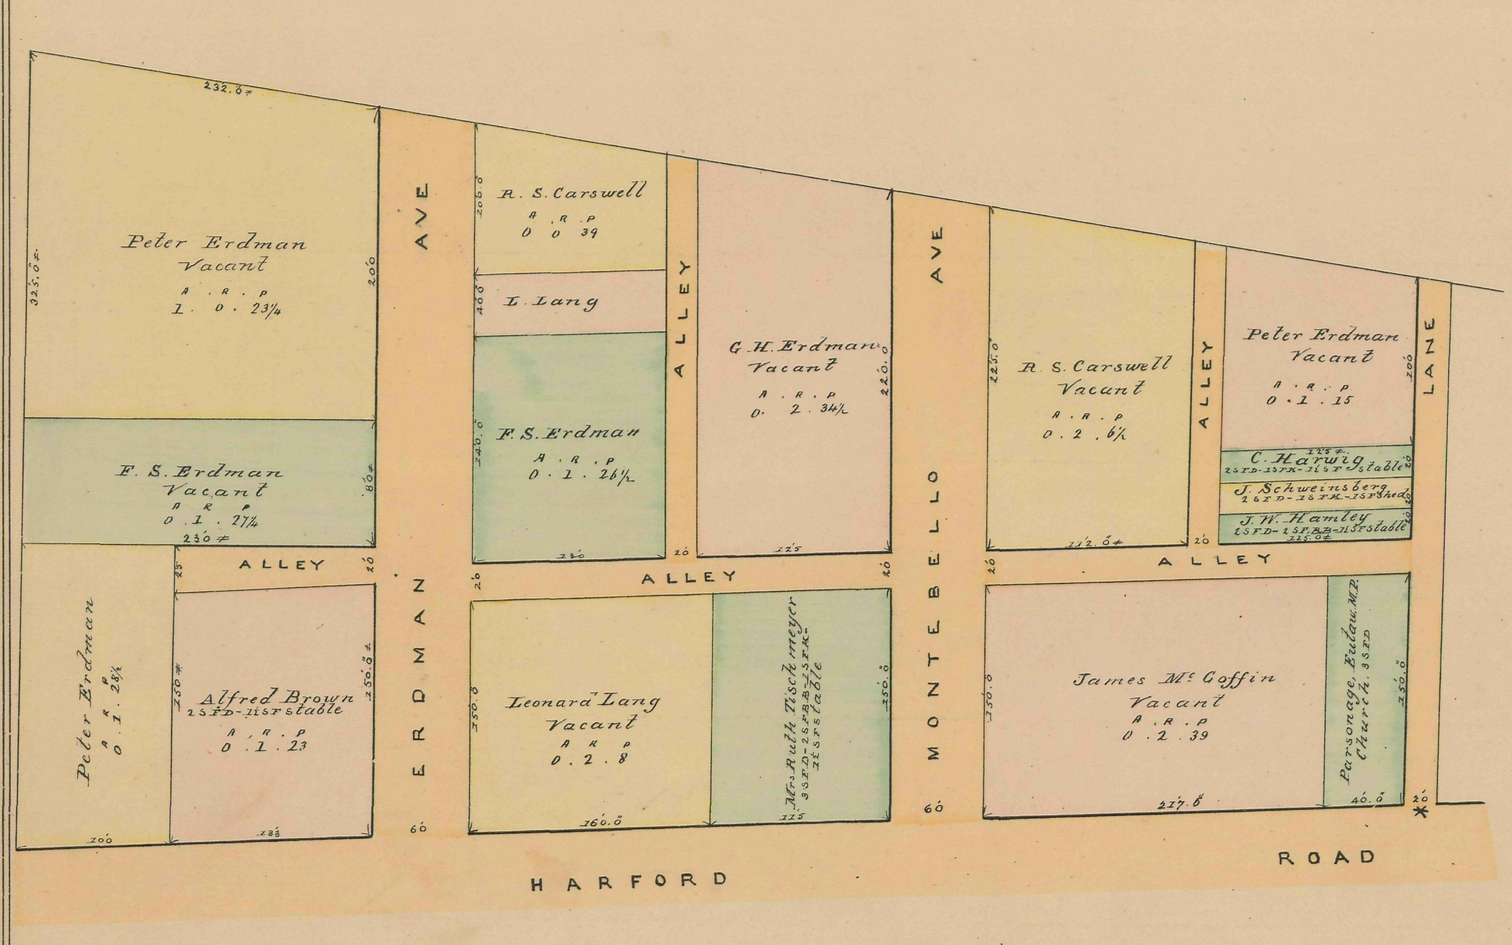

PART OF SECTION 9

SCALE- 120 FEET TO AN INCH

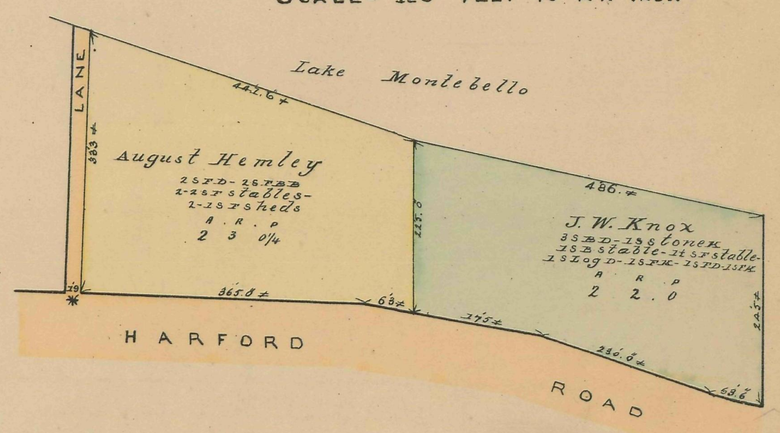
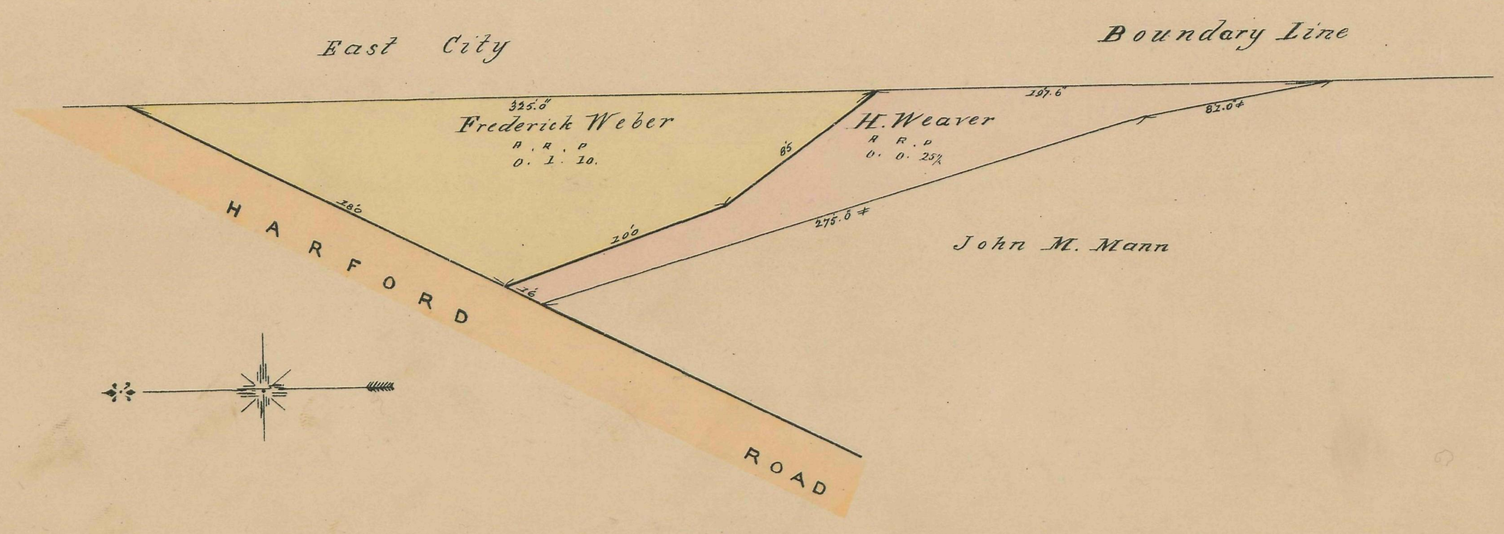
SECTION 9½