1st PRECT.

SECTION 9.

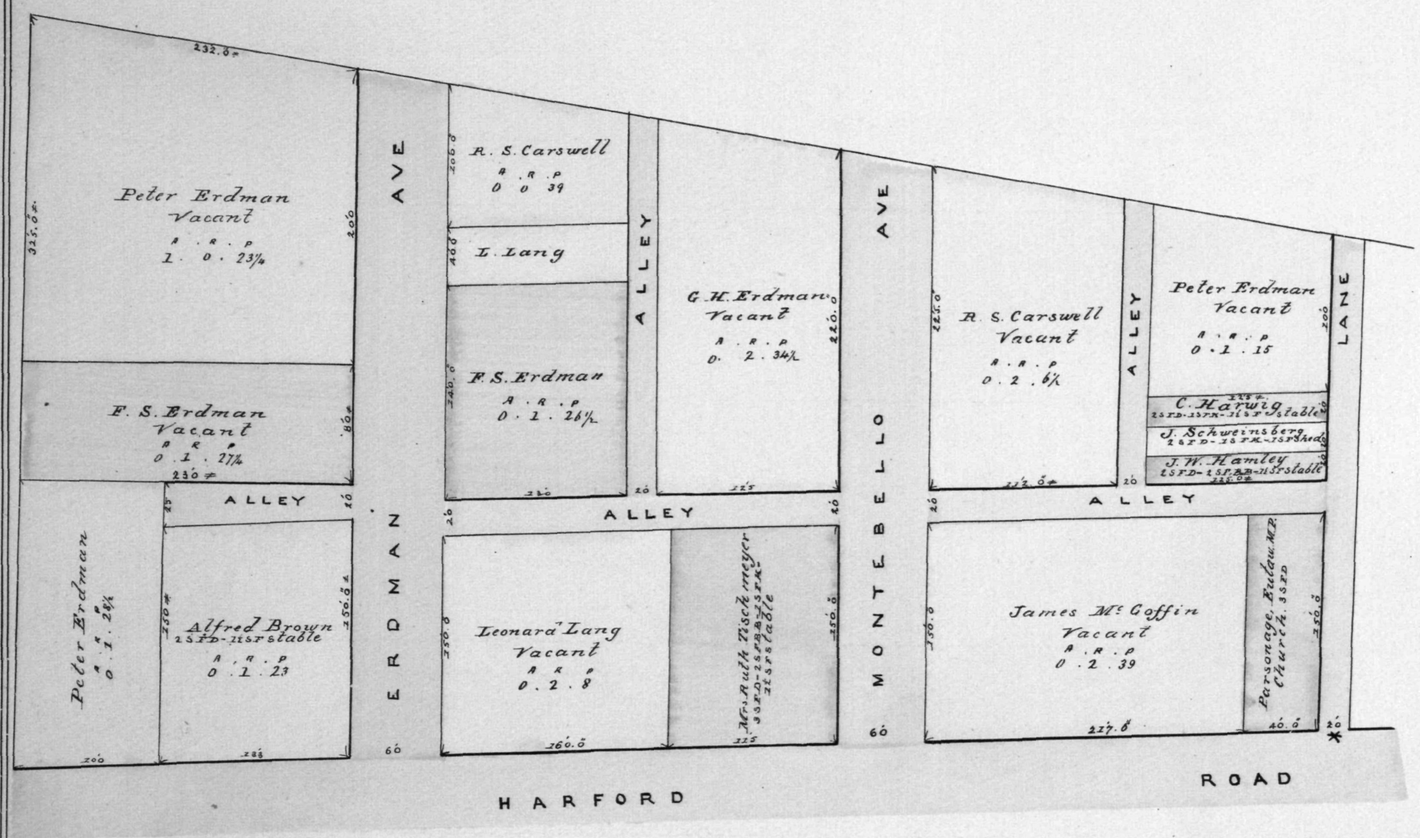

PART of SECTION 9

SCALE- 120 FEET TO AN INCH

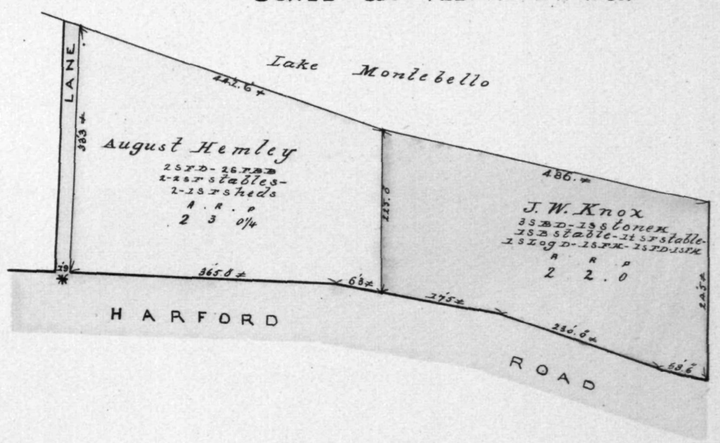
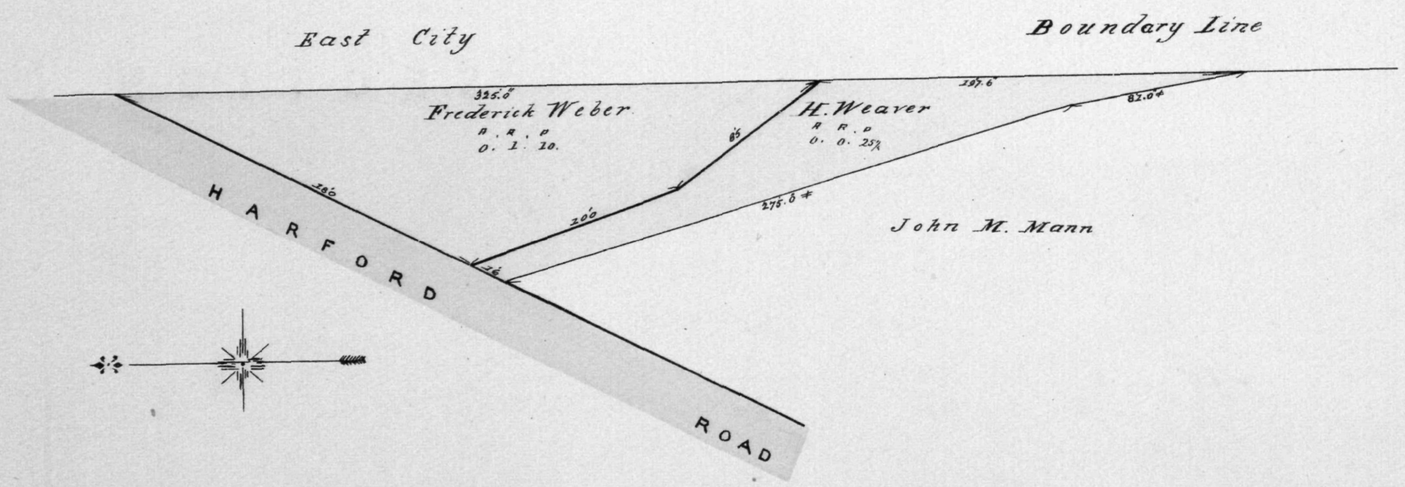
SECTION 9½