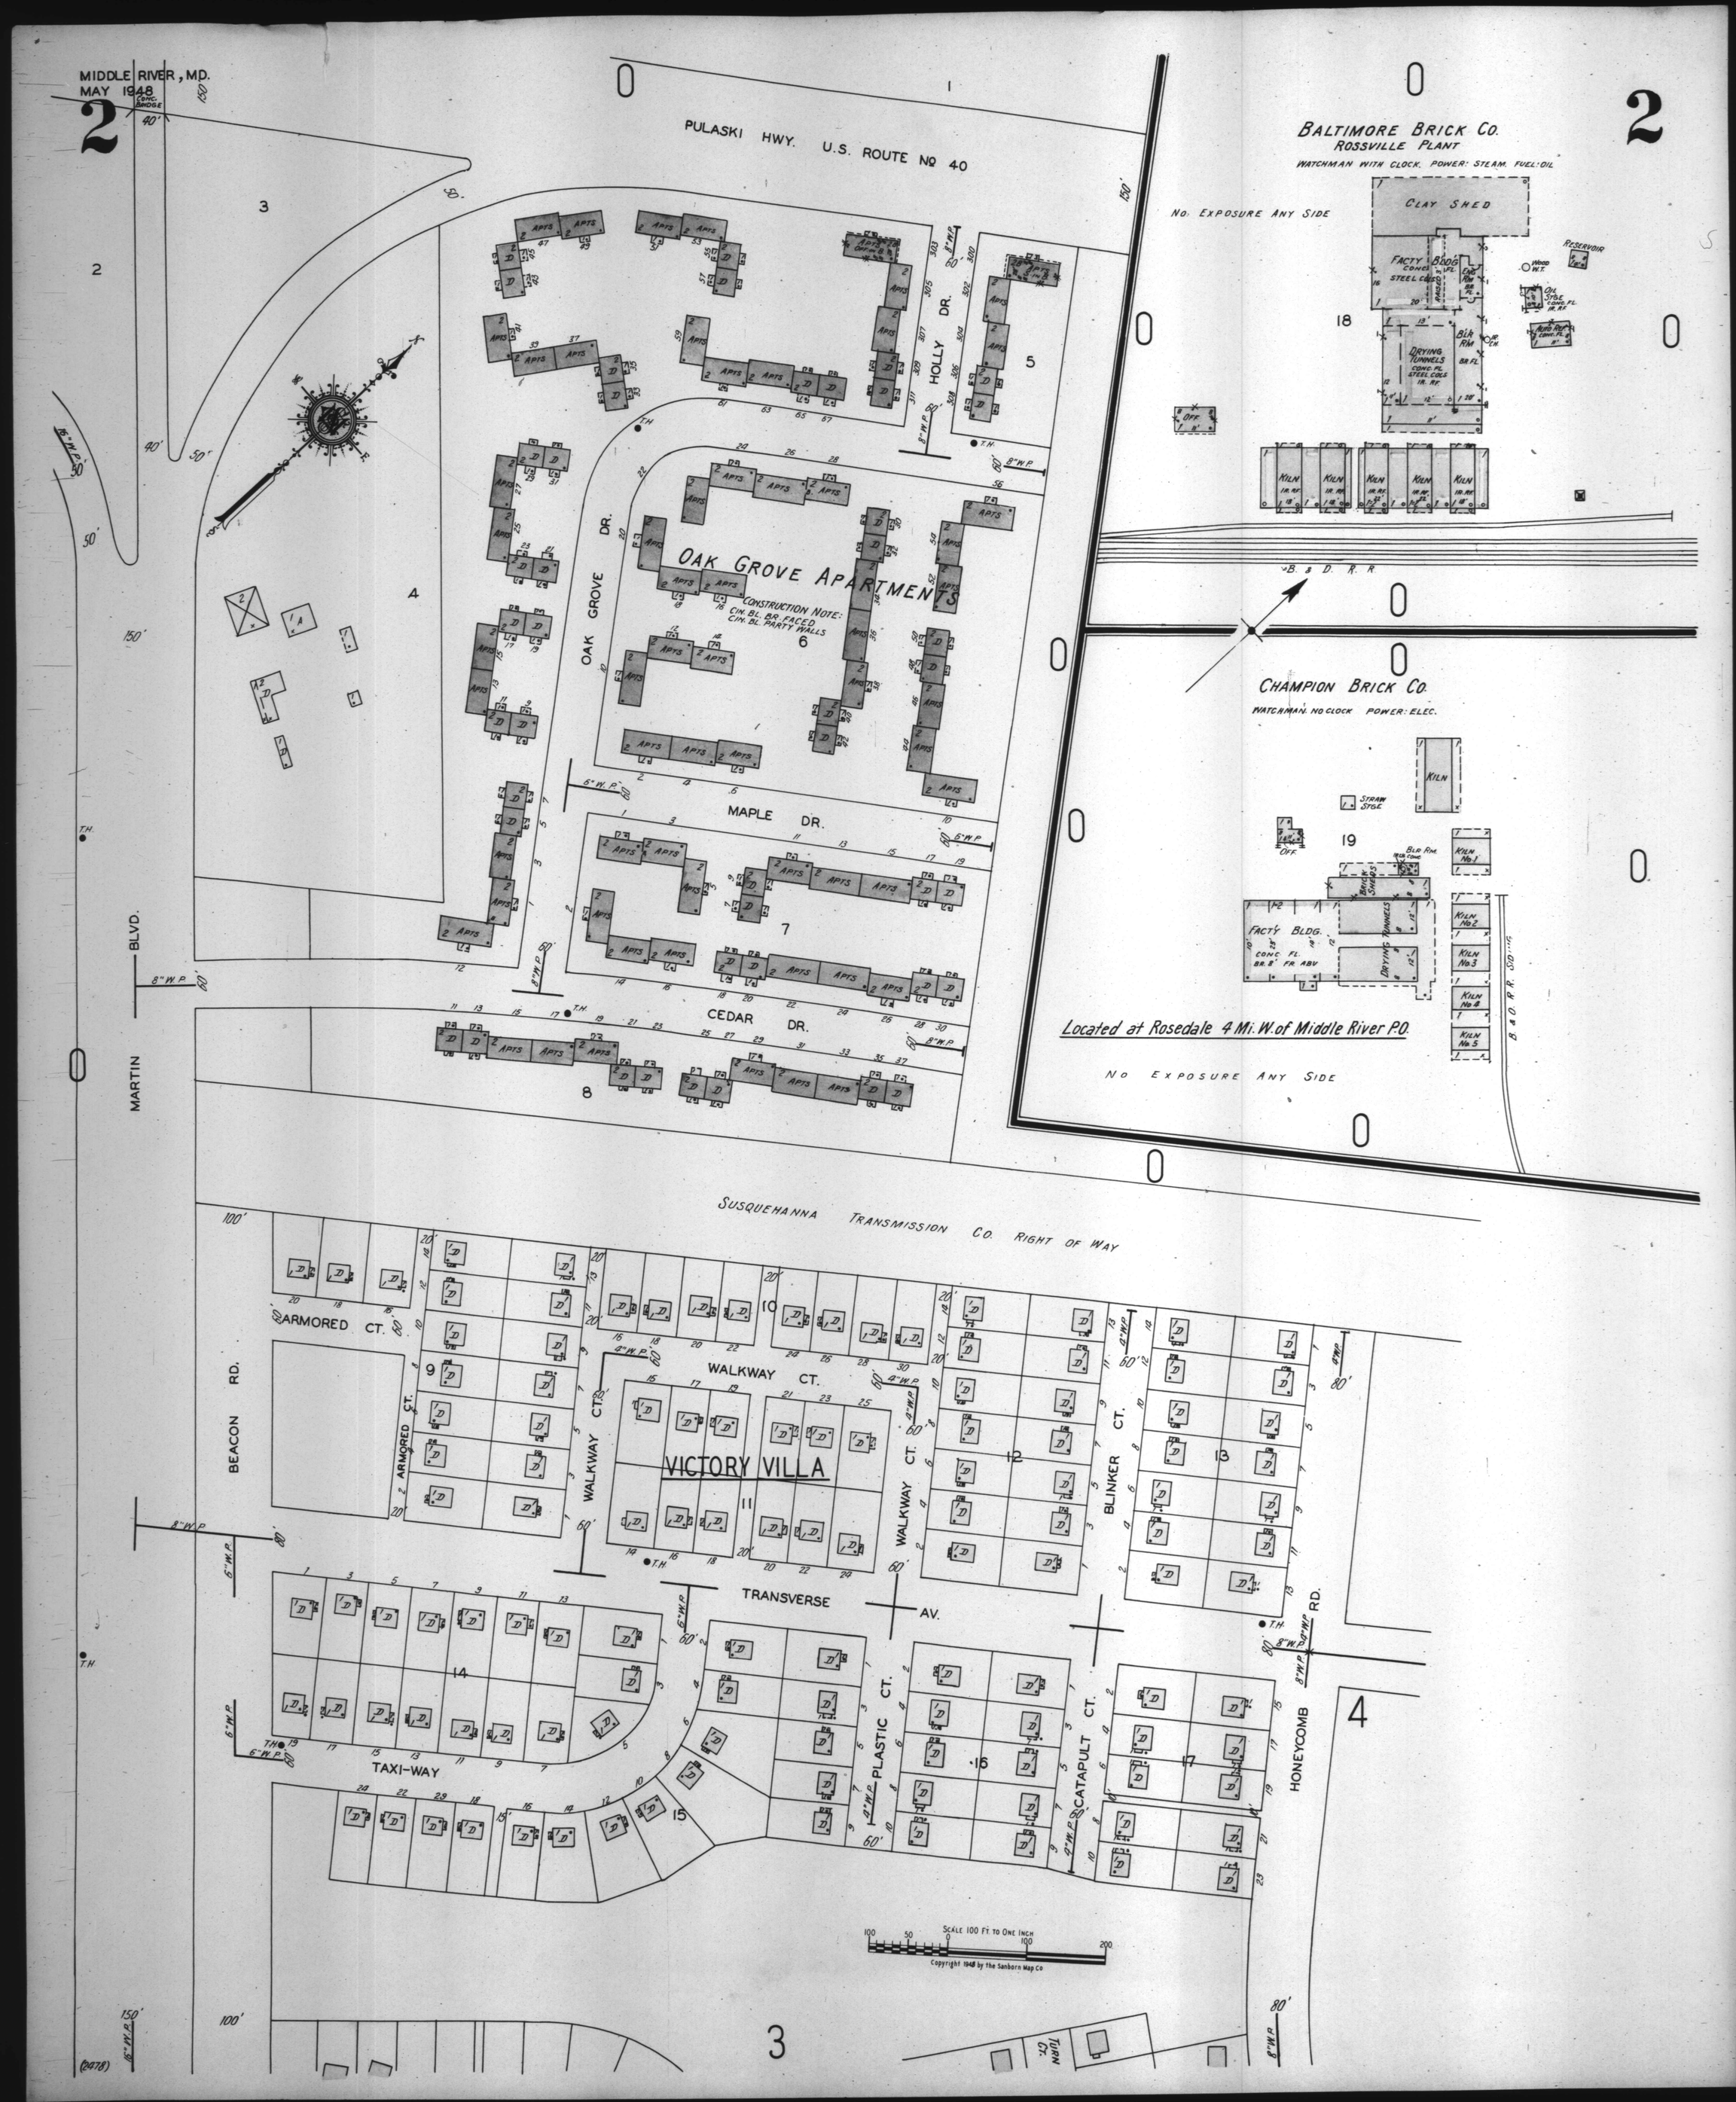
MIDDLE RIVER, MD.
MAY 1948
PULASKI HWY. U.S. ROUTE No 40
HOLLY DR.
OAK GROVE DR.
OAK GROVE APARTMENTS
CONSTRUCTION NOTE:
CIN. BL. BR. FACED
CIN. BL. PARTY WALLS
MAPLE DR.
CEDAR DR.
MARTIN BLVD.
BALTIMORE BRICK CO.
ROSSVILLE PLANT
WATCHMAN WITH CLOCK. POWER: STEAM. FUEL: OIL
No. EXPOSURE ANY SIDE
CLAY SHED
FACTY BLDG.
DRYING TUNNELS
KILN
RESERVOIR
B. & O. R. R.
CHAMPION BRICK CO.
WATCHMAN. NO CLOCK POWER: ELEC.
KILN
STRAW STGE
FACTY BLDG.
DRYING TUNNELS
Located at Rosedale 4 Mi. W. of Middle River P.O.
No EXPOSURE ANY SIDE
SUSQUEHANNA TRANSMISSION CO. RIGHT OF WAY
ARMORED CT.
WALKWAY CT.
VICTORY VILLA
BEACON RD.
BLINKER CT.
TRANSVERSE AV.
TAXI-WAY
PLASTIC CT.
CATAPULT CT.
HONEYCOMB RD.
SCALE 100 FT. TO ONE INCH
Copyright 1948 by the Sanborn Map Co