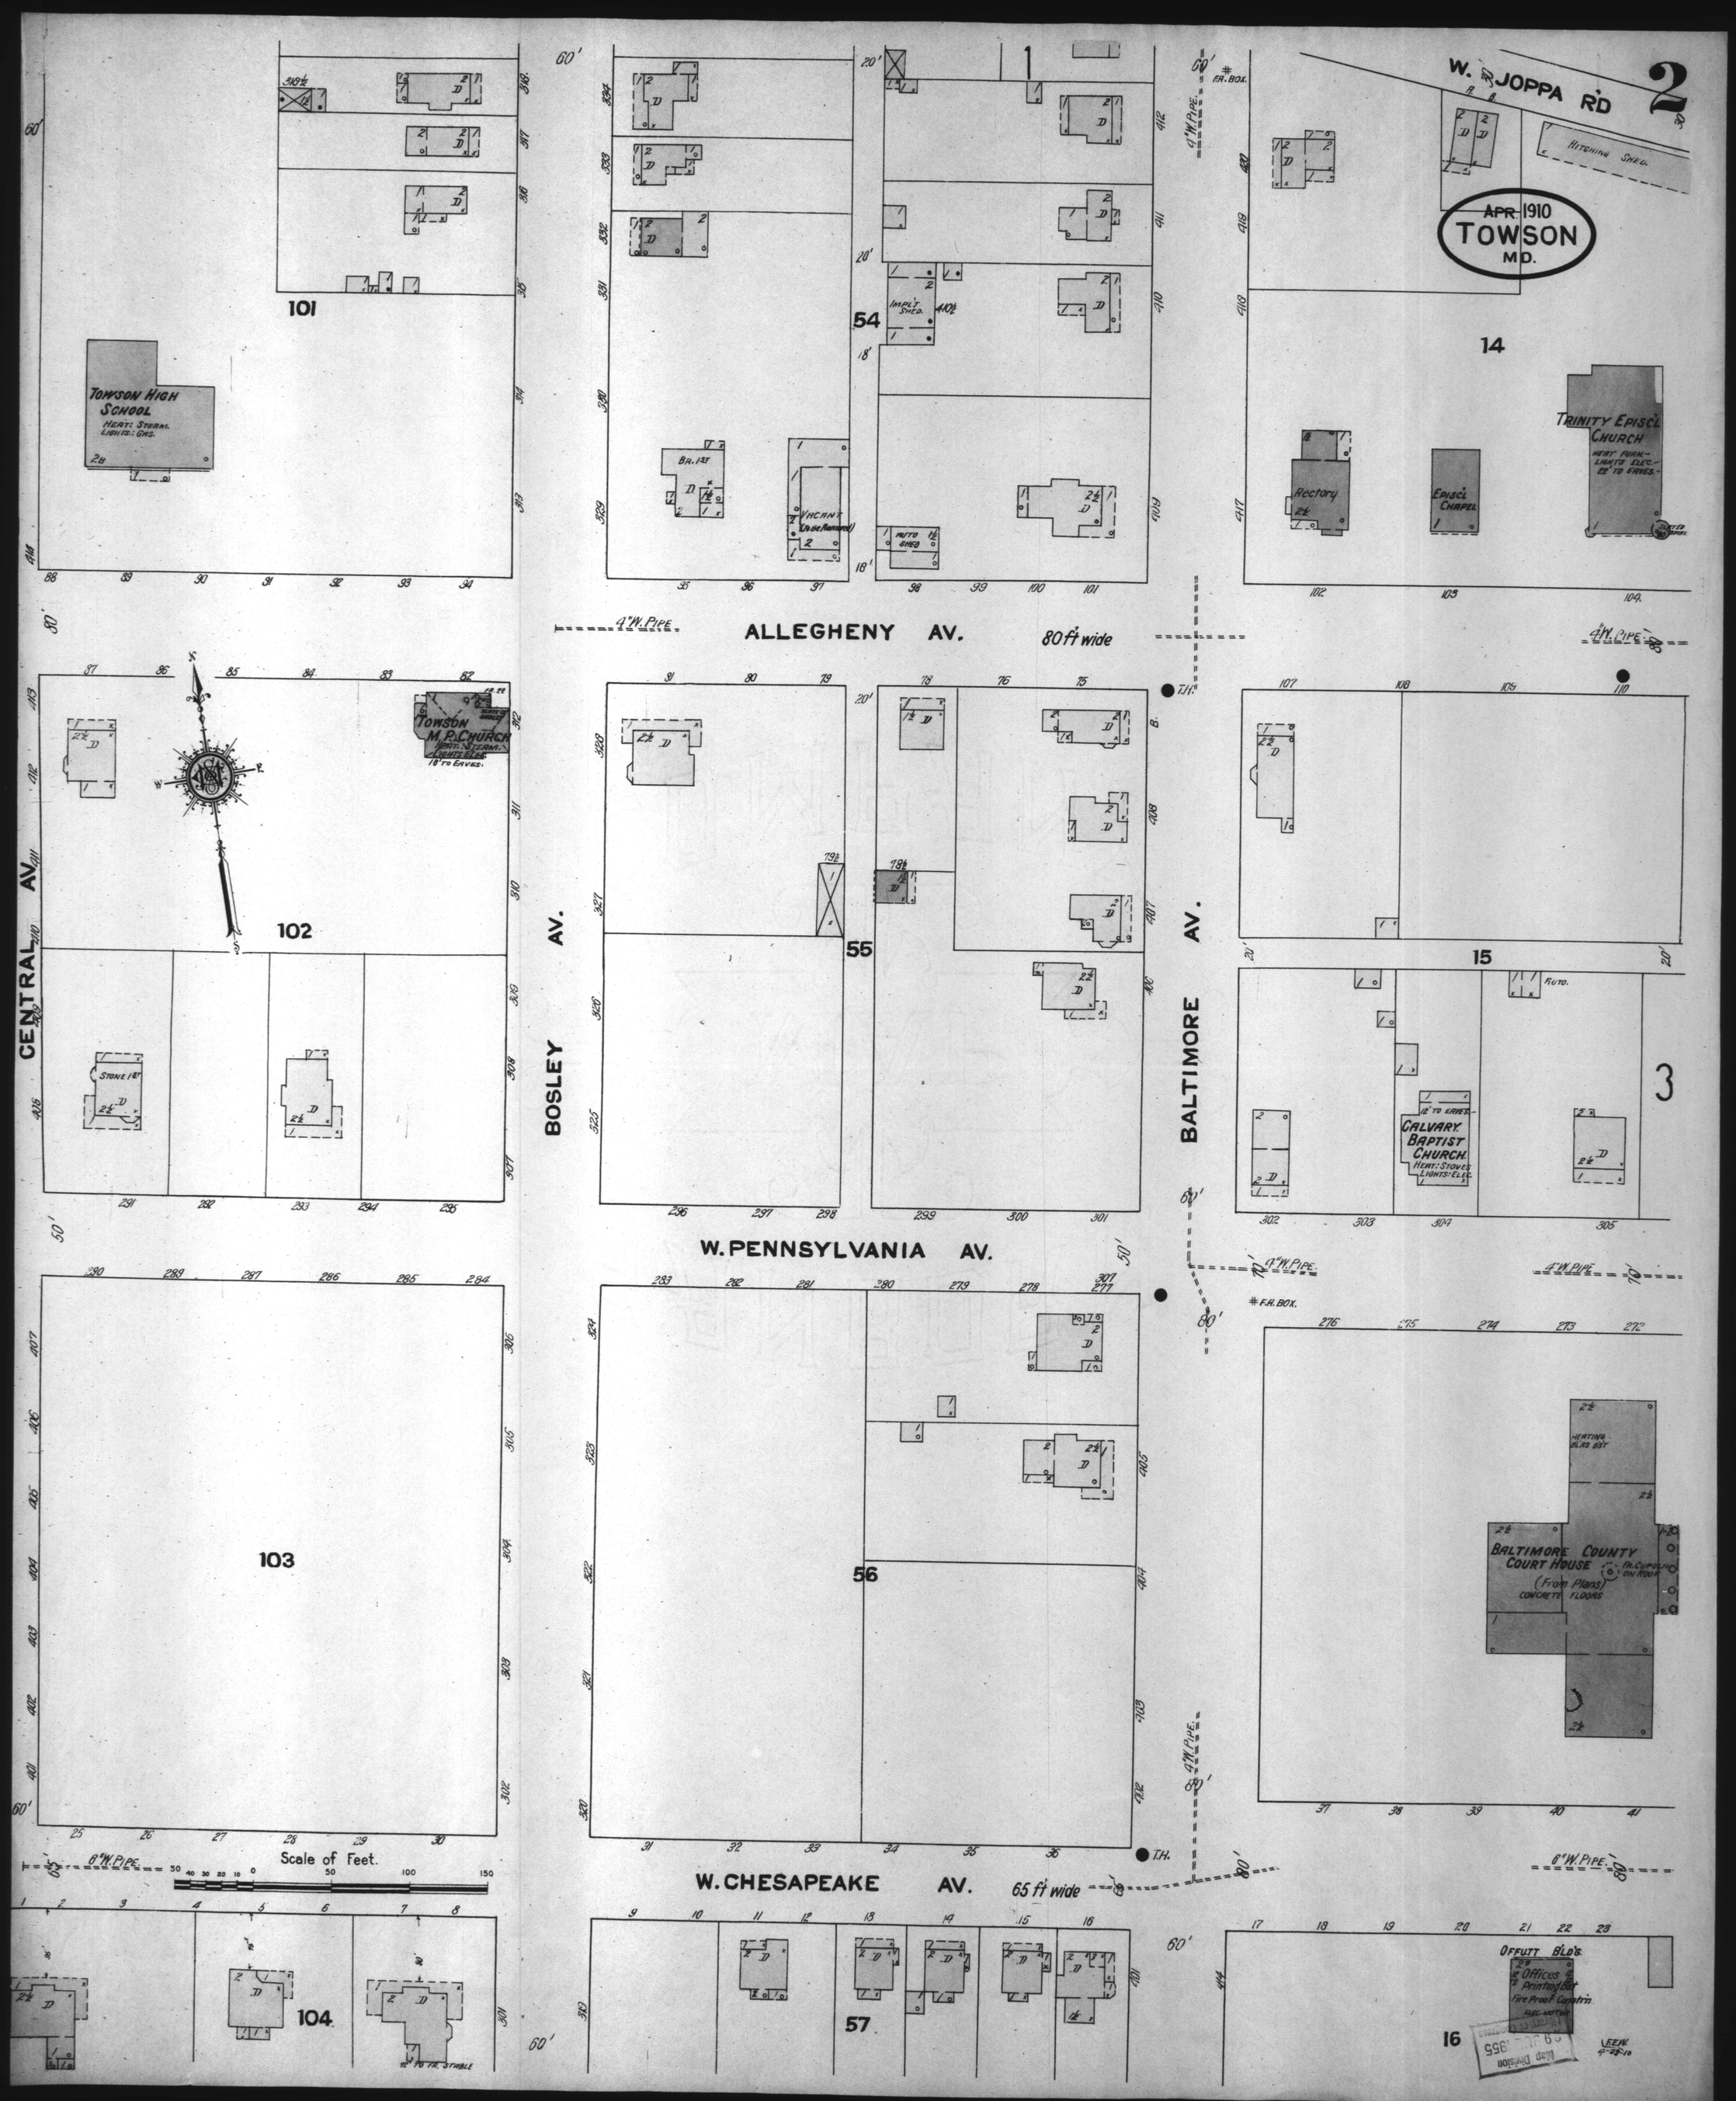
W. JOPPA RD
2
HITCHING SHED
APR. 1910
TOWSON
MD.
14
TRINITY EPISC'L CHURCH
HEAT: FURN.
LIGHTS: ELEC.
Rectory
EPISC'L CHAPEL
101
TOWSON HIGH SCHOOL
HEAT: STEAM.
LIGHTS: GAS.
54
IMPL'T SHED.
BR. 1ST
VACANT (Under Removal)
AUTO SHED
ALLEGHENY AV.
80 ft wide
4" W. PIPE
102
TOWSON M. P. CHURCH
HEAT: STEAM.
LIGHTS: ELEC.
18' TO EAVES.
CENTRAL AV.
STONE 1ST
55
BOSLEY AV.
BALTIMORE AV.
15
AUTO.
3
12' TO EAVES.
CALVARY BAPTIST CHURCH
HEAT: STOVES
LIGHTS: ELEC.
103
W. PENNSYLVANIA AV.
56
BALTIMORE COUNTY COURT HOUSE
(From Plans)
CONCRETE FLOORS
HEATING PLANT 1ST
W. CHESAPEAKE AV.
65 ft wide
Scale of Feet.
104
12' TO TR. STABLE
57
16
OFFUTT BL'D'G.
Offices
Printing 1st
Fire Proof Construction
ELEC. MOTOR
LEEW
4-28-10