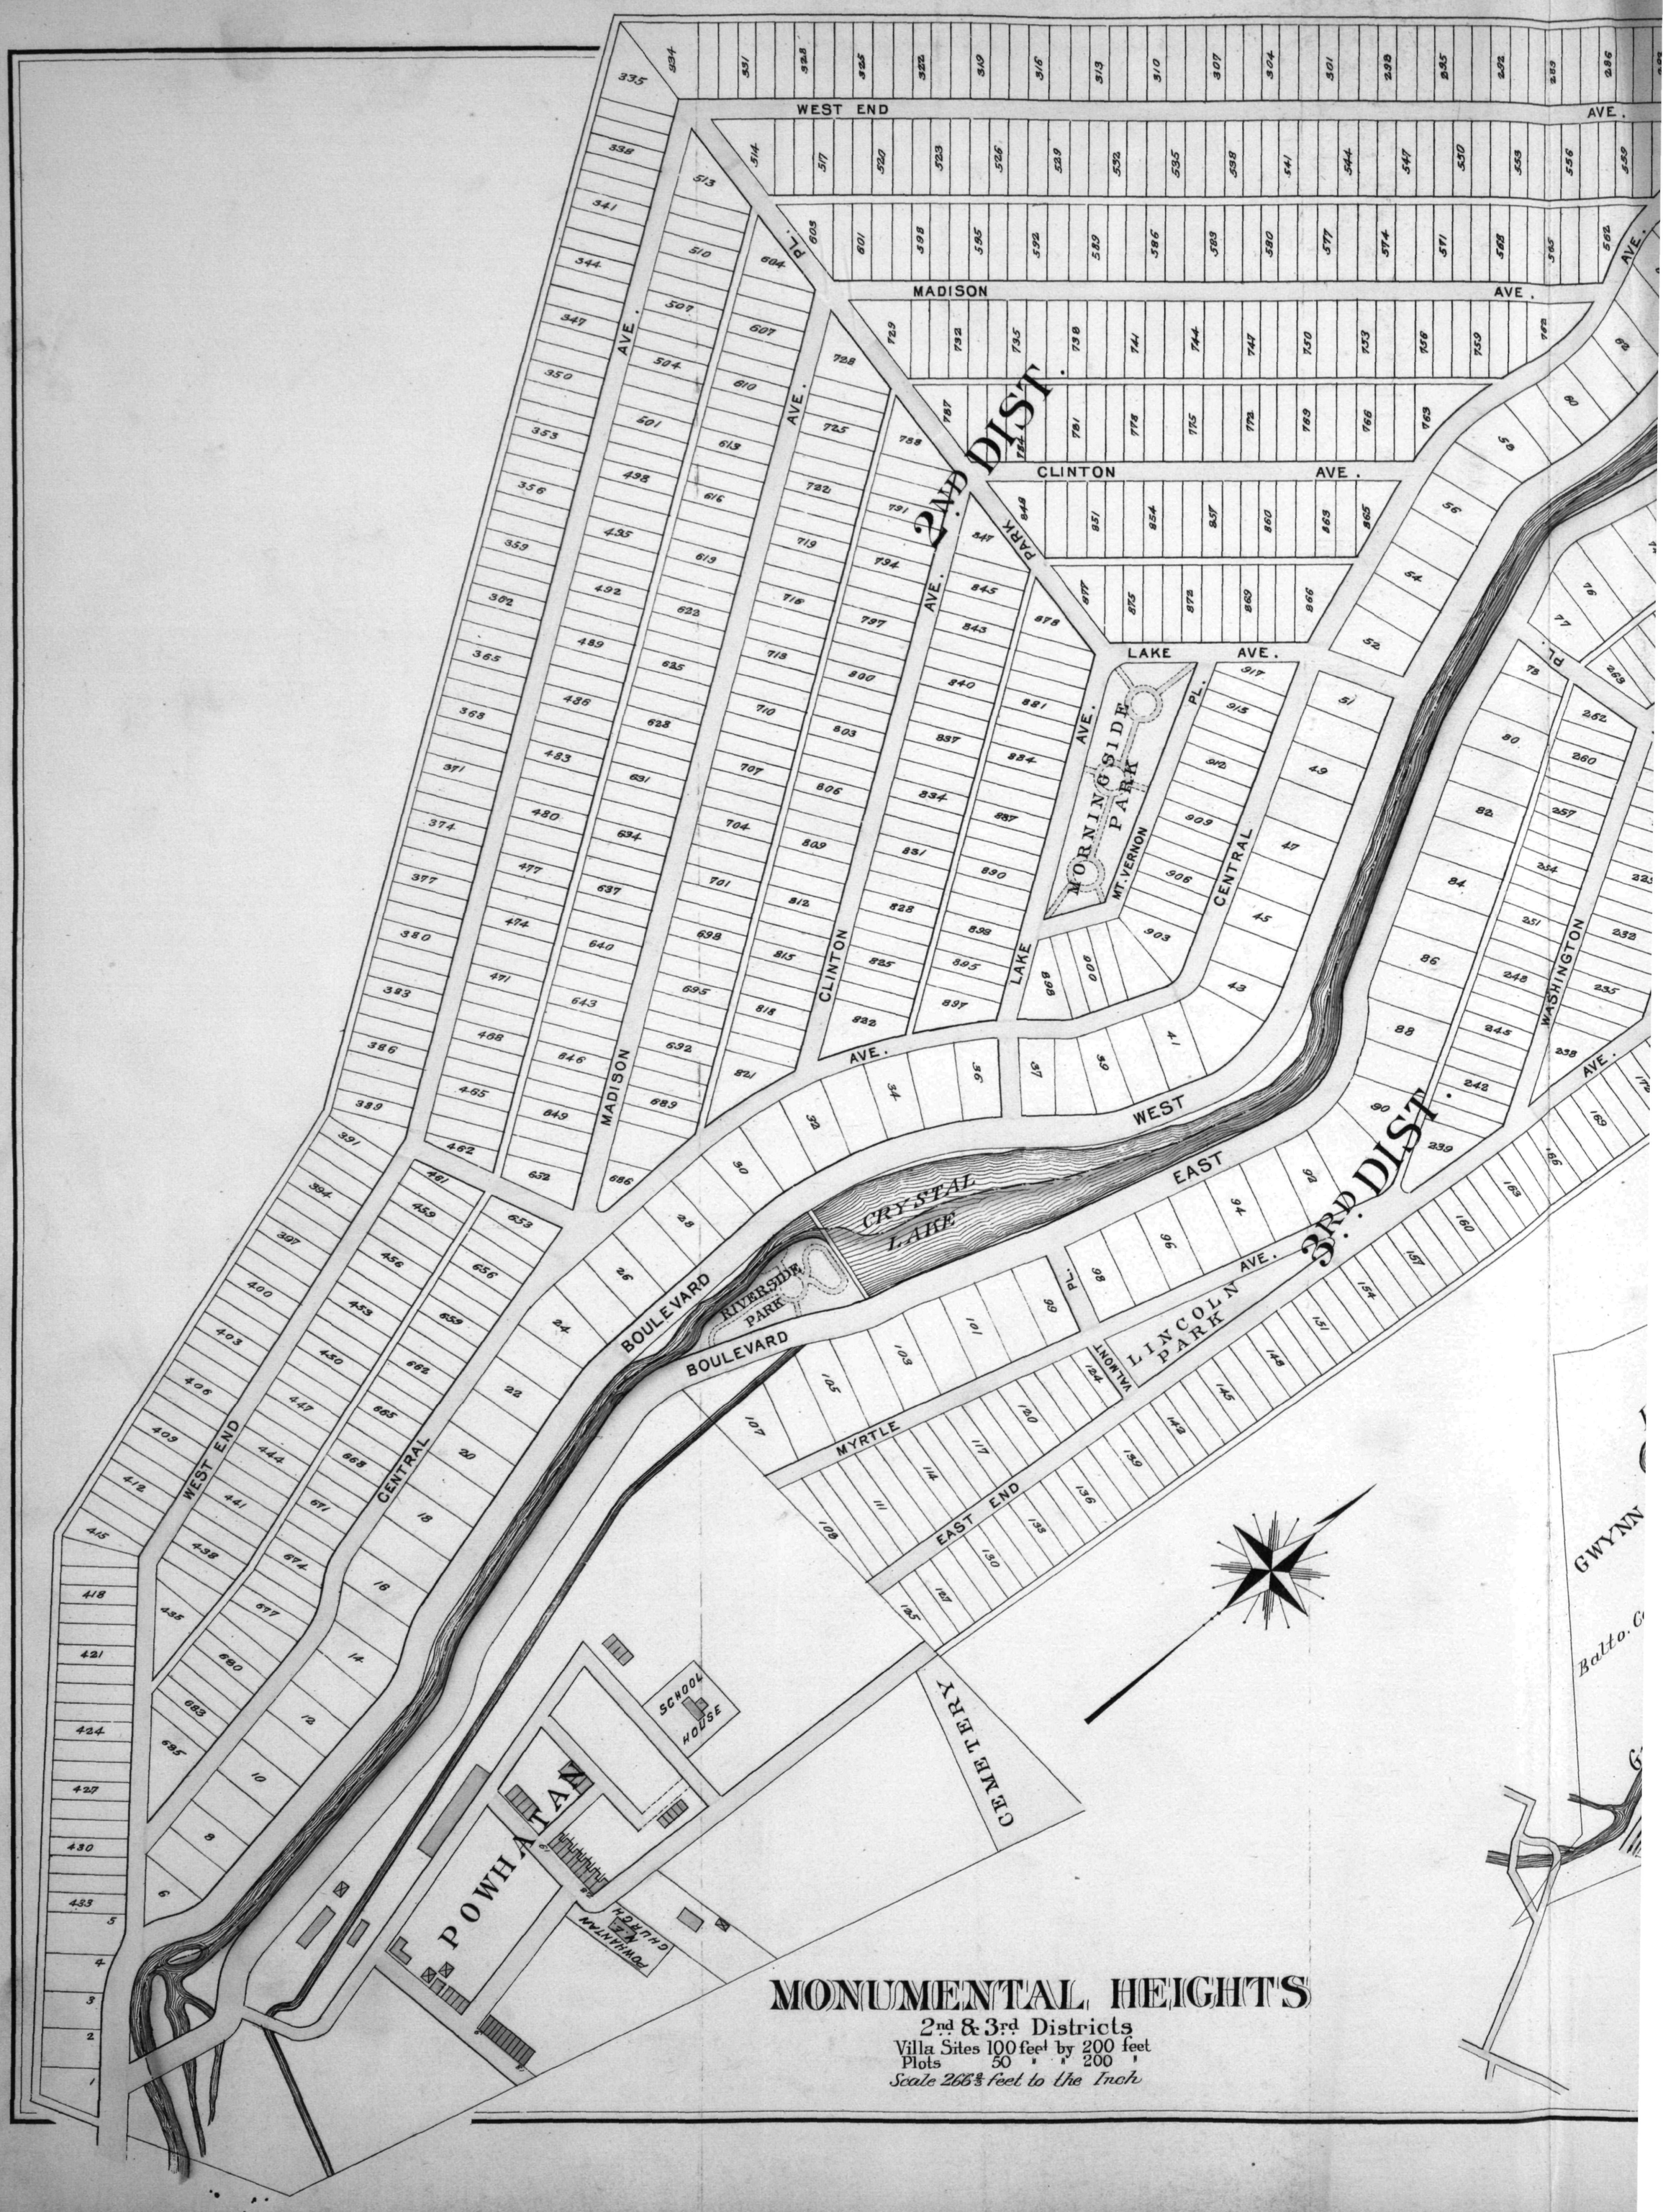
MONUMENTAL HEIGHTS
2nd & 3rd Districts
Villa Sites 100 feet by 200 feet
Plots 50 " " 200 "
Scale 266⅔ feet to the Inch
2ND DIST.
3RD DIST.
WEST END AVE.
MADISON AVE.
CLINTON AVE.
LAKE AVE.
WEST AVE.
EAST AVE.
BOULEVARD
MYRTLE
EAST END
CENTRAL
WEST END
MADISON
CLINTON
LAKE
WASHINGTON
MORNINGSIDE PARK
MT. VERNON PL.
PARK PL.
CRYSTAL LAKE
RIVERSIDE PARK
LINCOLN PARK
VALMONT PL.
POWHATAN
POWHATAN M.E. CHURCH
SCHOOL HOUSE
CEMETERY
GWYNN
Balto. C